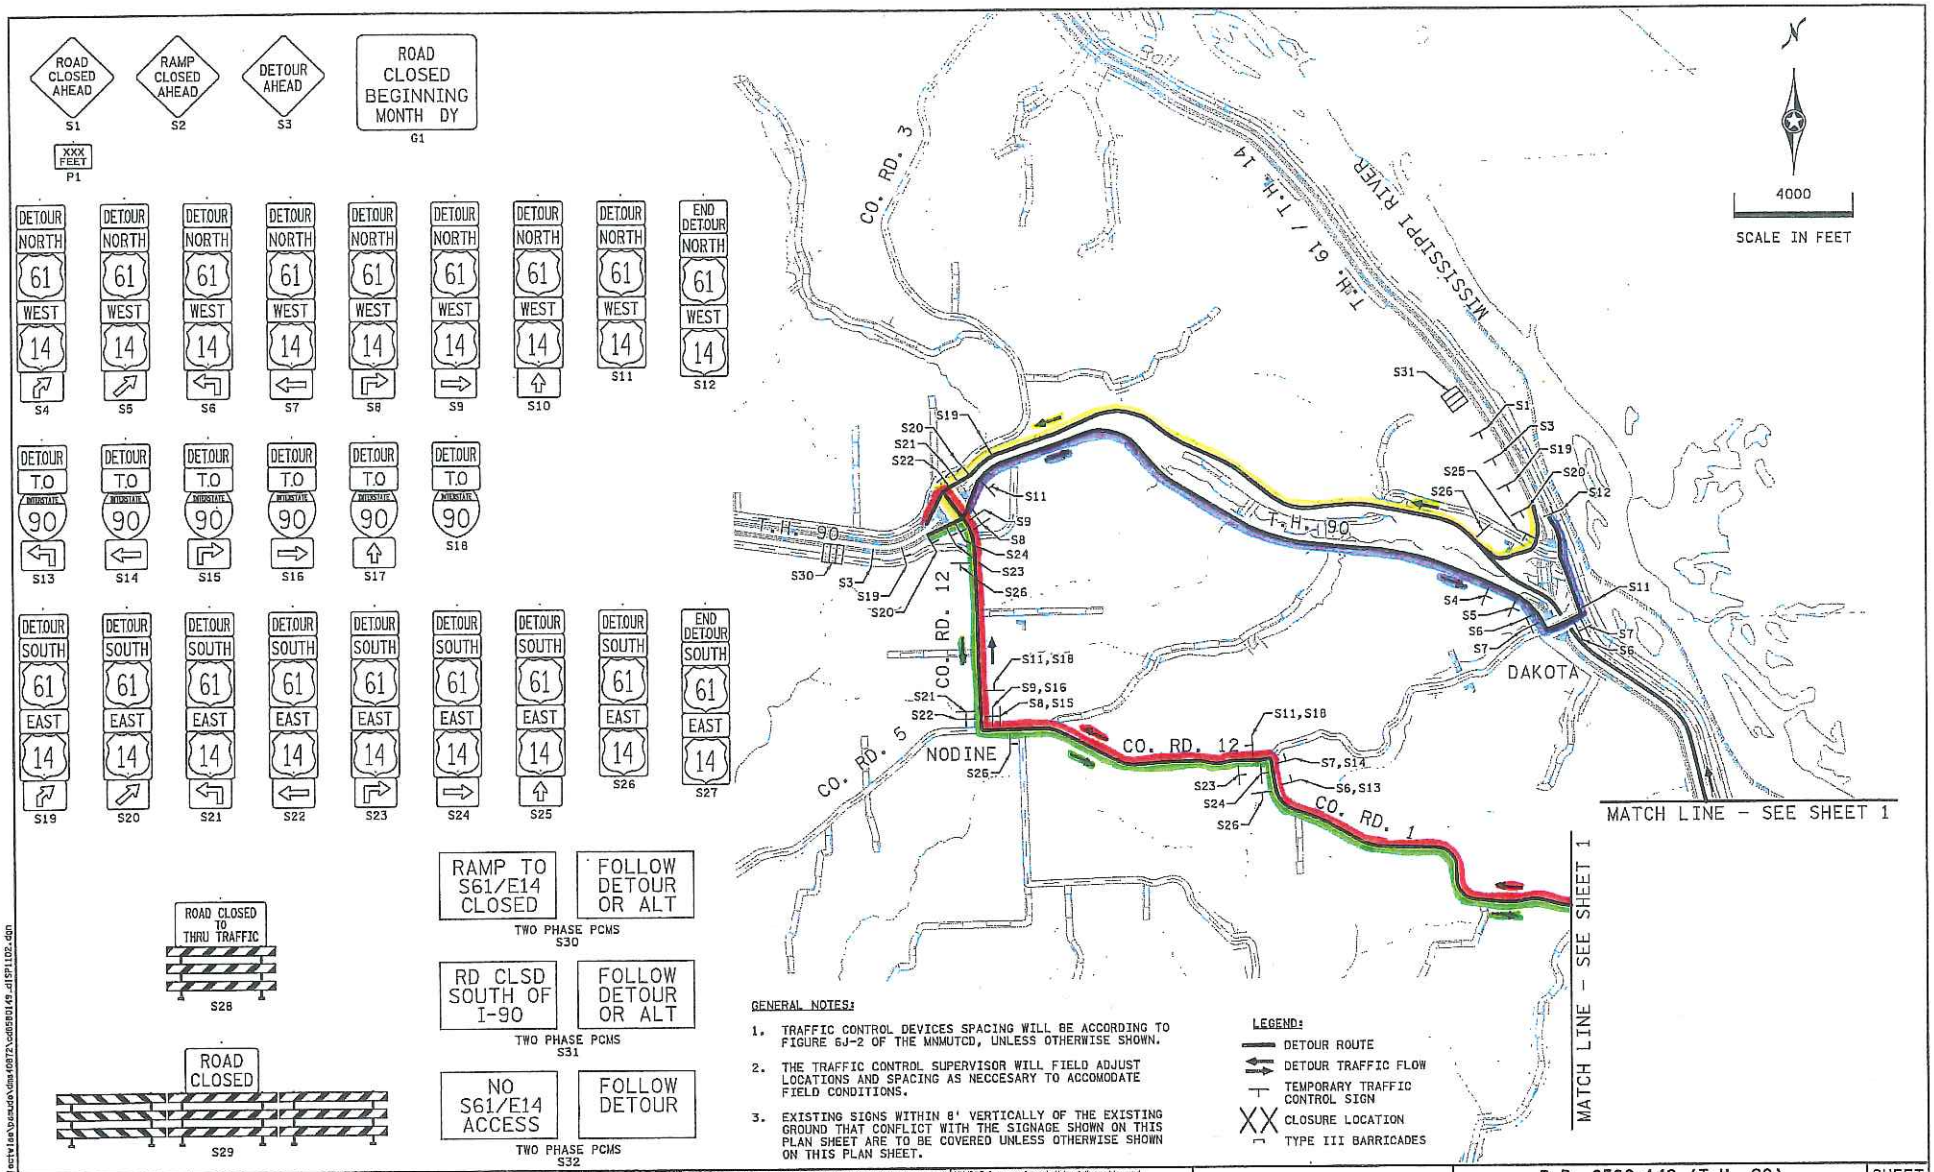

GENERAL NOTES:

1. TRAFFIC CONTROL DEVICES SPACING WILL BE ACCORDING TO FIGURE 6J-2 OF THE MNMUTCD, UNLESS OTHERWISE SHOWN.
2. THE TRAFFIC CONTROL SUPERVISOR WILL FIELD ADJUST LOCATIONS AND SPACING AS NECCESARY TO ACCOMODATE FIELD CONDITIONS.
3. EXISTING SIGNS WITHIN 8' VERTICALLY OF THE EXISTING GROUND THAT CONFLICT WITH THE SIGNAGE SHOWN ON THIS PLAN SHEET ARE TO BE COVERED UNLESS OTHERWISE SHOWN ON THIS PLAN SHEET.

LEGEND:

- DETOUR ROUTE
- DETOUR TRAFFIC FLOW
- TEMPORARY TRAFFIC CONTROL SIGN
- XX CLOSURE LOCATION
- TYPE III BARRICADES

NO	DATE	BY	CKD	APPR	REVISION
0	02/09/16	PRS	SAW	SAW	INITIAL RELEASE FOR CONSTRUCTION

...\od8580149_dISP1102.dgn

I hereby certify that this plan, specification, or report was prepared by me or under my direct supervision and that I am a duly Licensed Professional Engineer under the laws of the State of Minnesota.

DRAFT COPY

Print Name: STEVE WESER

Date 02/09/16 License # 40545

MN/DOT has reviewed this deliverable and determined that it appears to meet the requirements of the contract documents.

Date

ALLIANT

S.P. 8580-149 (T.H. 90)

DESIGN PACKAGE MOT SPECIAL #11

DETOUR LAYOUT

T.H. 61 CLOSURE FOR BRIDGE DEMO

SHEET 2 OF 2

8:42:17 AM
2/9/2016
C:\Users\kinoyprj\ectv1ea\pwcuda\dms40872\od8580149_dISP1102.dgn

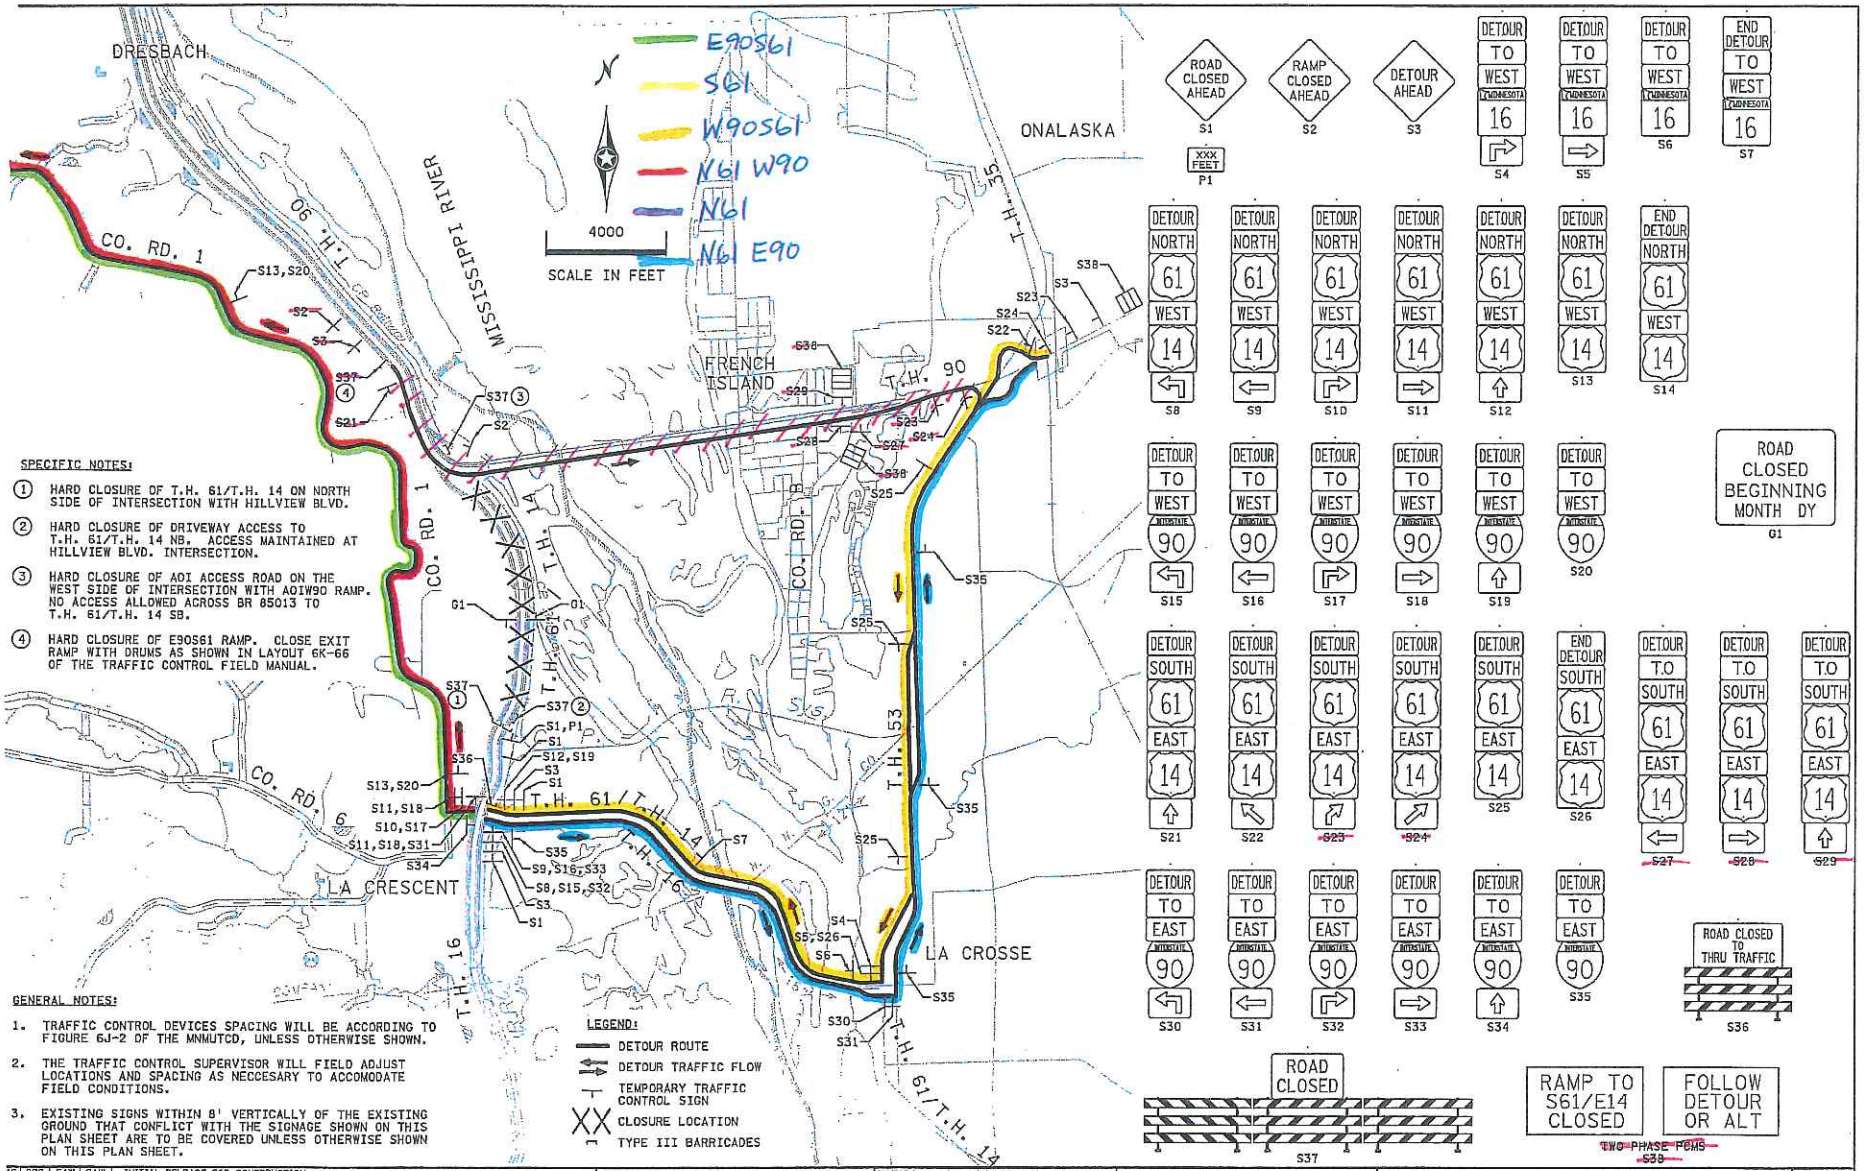

SPECIFIC NOTES:

1. HARD CLOSURE OF T.H. 61/T.H. 14 ON NORTH SIDE OF INTERSECTION WITH HILLVIEW BLVD.
2. HARD CLOSURE OF DRIVEWAY ACCESS TO T.H. 61/T.H. 14 NB. ACCESS MAINTAINED AT HILLVIEW BLVD. INTERSECTION.
3. HARD CLOSURE OF ADI ACCESS ROAD ON THE WEST SIDE OF INTERSECTION WITH AOIW90 RAMP. NO ACCESS ALLOWED ACROSS BR 85013 TO T.H. 61/T.H. 14 SB.
4. HARD CLOSURE OF E90S61 RAMP. CLOSE EXIT RAMP WITH DRUMS AS SHOWN IN LAYOUT 6K-66 OF THE TRAFFIC CONTROL FIELD MANUAL.

GENERAL NOTES:

1. TRAFFIC CONTROL DEVICES SPACING WILL BE ACCORDING TO FIGURE 6J-2 OF THE MNMUTCD, UNLESS OTHERWISE SHOWN.
2. THE TRAFFIC CONTROL SUPERVISOR WILL FIELD ADJUST LOCATIONS AND SPACING AS NECCESARY TO ACCOMODATE FIELD CONDITIONS.
3. EXISTING SIGNS WITHIN 8' VERTICALLY OF THE EXISTING GROUND THAT CONFLICT WITH THE SIGNAGE SHOWN ON THIS PLAN SHEET ARE TO BE COVERED UNLESS OTHERWISE SHOWN ON THIS PLAN SHEET.

LEGEND:

- DETOUR ROUTE
- DETOUR TRAFFIC FLOW
- TEMPORARY TRAFFIC CONTROL SIGN
- XX CLOSURE LOCATION
- TYPE III BARRICADES

JG	PRS	SAW	SAW	INITIAL RELEASE FOR CONSTRUCTION
	BY	CKD	APPR	REVISION

.49_dfSP1101.dgn

I hereby certify that this plan, specification, or report was prepared by me or under my direct supervision and that I am a duly Licensed Professional Engineer under the laws of the State of Minnesota.

Print Name: STEVE WEBER

DRAFT COPY DRAFT COPY

Date 02/03/16 License # 40545

MN/DOT has reviewed this deliverable and determined that it appears to meet the requirements of the contract documents.

Date

ALLIANT

S.P. 8580-149 (T.H. 90)

DESIGN PACKAGE MOT SPECIAL #11

DETOUR LAYOUT

T.H. 61 CLOSURE FOR BRIDGE DEMO

SHEET 1 OF 2